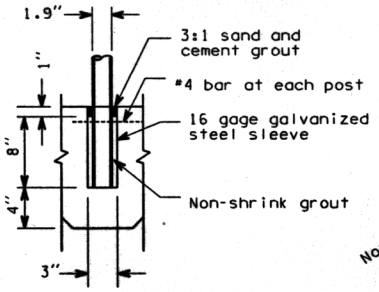

POST BASE DETAIL

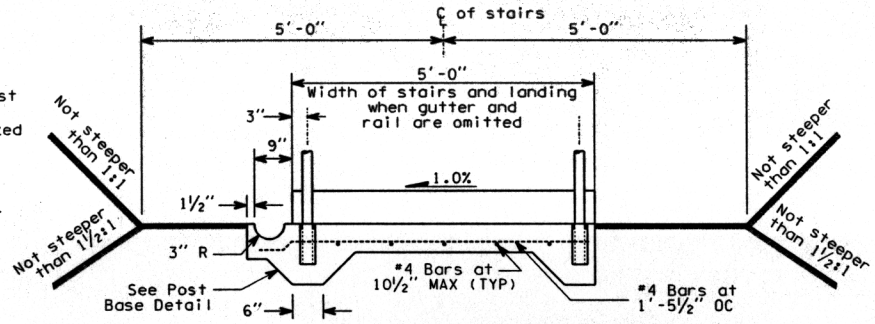

SLAB AND GRADING SECTION

NOTES

1. Manufacturer shall submit shop drawings of pipe railing for review Design shall be in accordance with AASHTO specifications.
2. Aluminum pipe railing shall have no external surface welds.

#4 BAR AT EACH POST

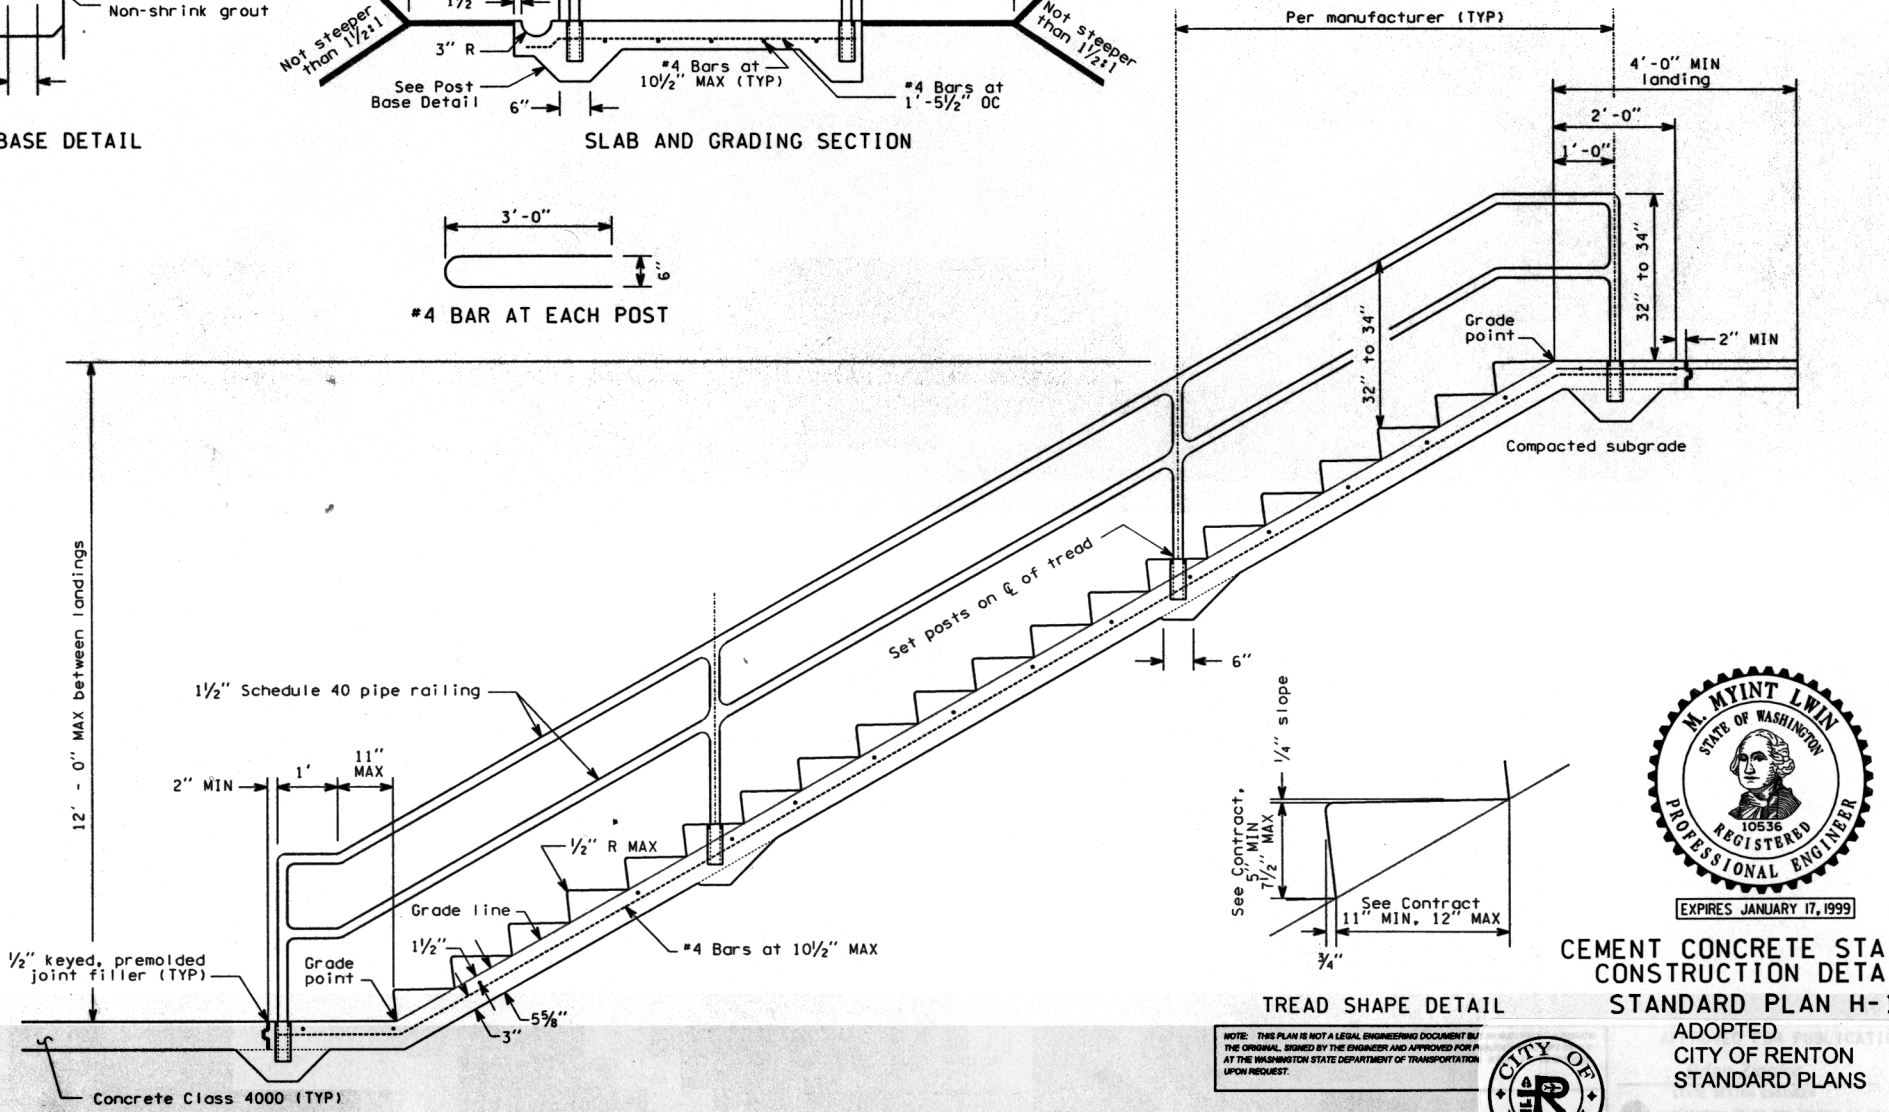

TREAD SHAPE DETAIL

M. MYINT LWIN
STATE OF WASHINGTON
10536
REGISTERED
PROFESSIONAL ENGINEER
EXPIRES JANUARY 17, 1999

NOTE: THIS PLAN IS NOT A LEGAL ENGINEERING DOCUMENT BU... THE ORIGINAL, SIGNED BY THE ENGINEER AND APPROVED FOR ... AT THE WASHINGTON STATE DEPARTMENT OF TRANSPORTATION ... UPON REQUEST.

CEMENT CONCRETE STAIRWAY CONSTRUCTION DETAILS

STANDARD PLAN H-10

ADOPTED
CITY OF RENTON
STANDARD PLANS

LAST DATE: 05/29/1998

SP PAGE **H023**